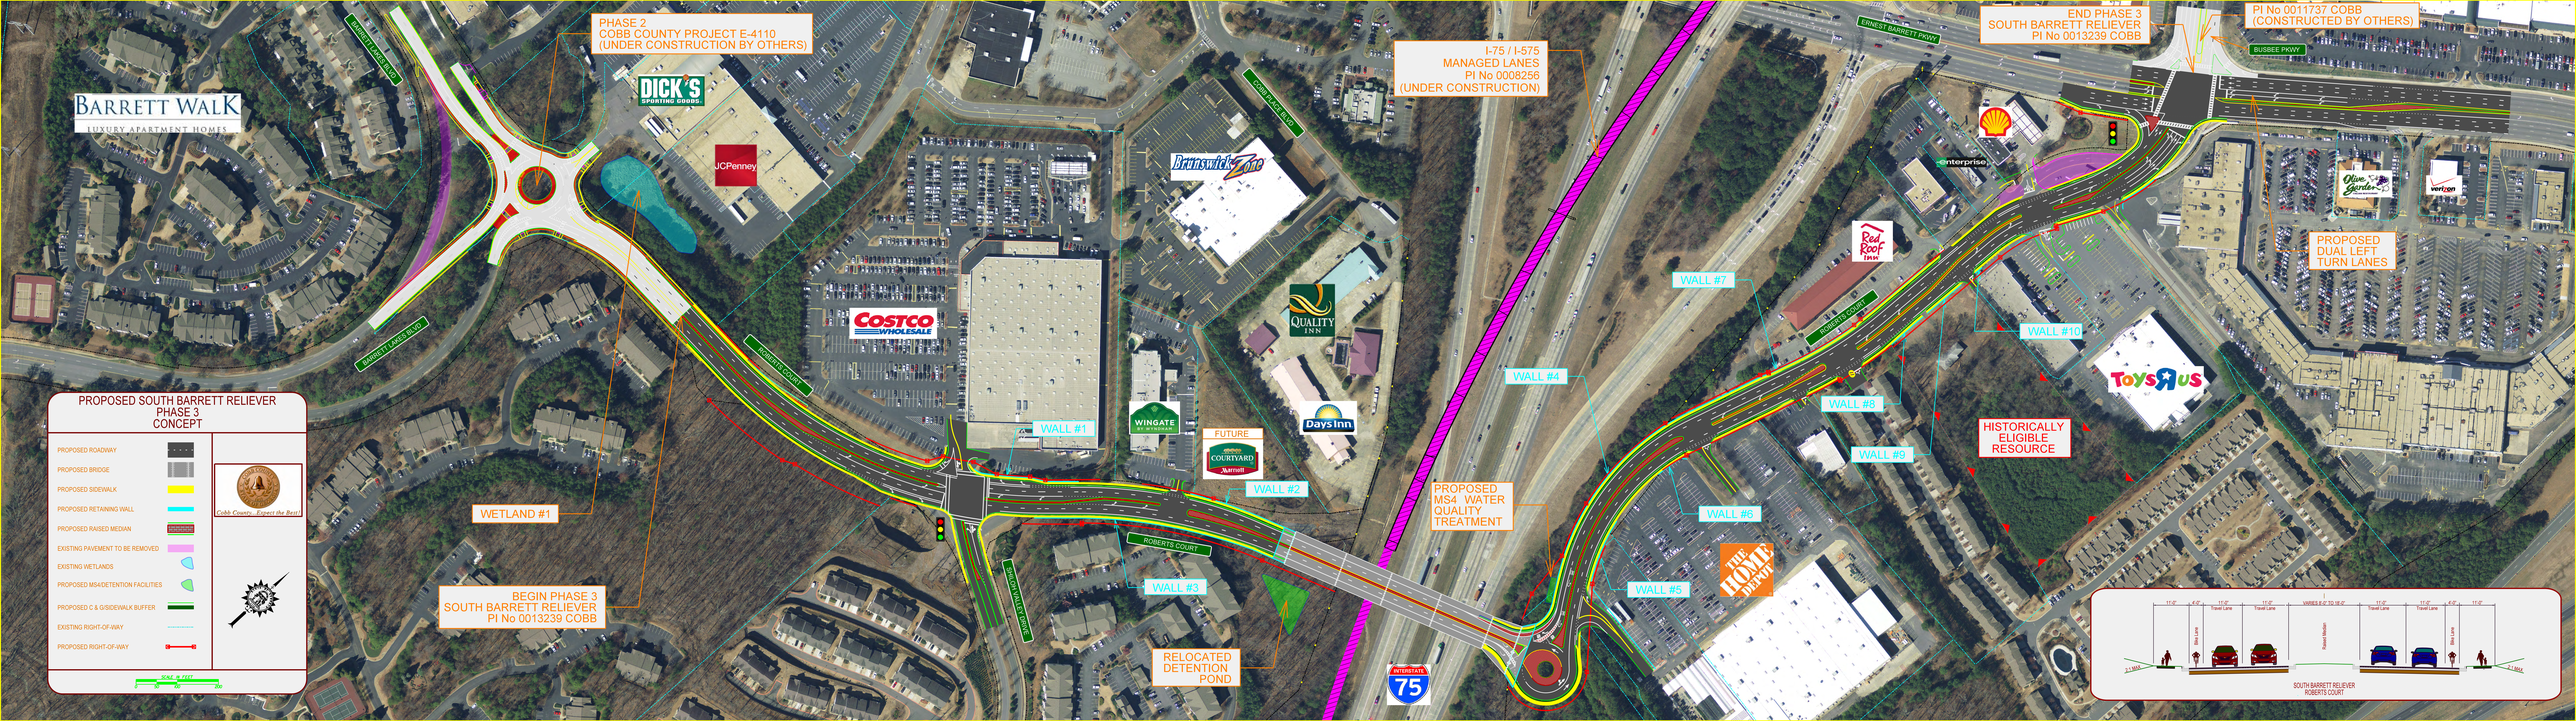
PROPOSED SOUTH BARRETT RELIEVER
PHASE 3
CONCEPT
PROPOSED ROADWAY
PROPOSED BRIDGE
PROPOSED SIDEWALK
PROPOSED RETAINING WALL
PROPOSED RAISED MEDIAN
EXISTING PAVEMENT TO BE REMOVED
EXISTING WETLANDS
PROPOSED MS4/DETENTION FACILITIES
PROPOSED C & G/SIDEWALK BUFFER
EXISTING RIGHT-OF-WAY
PROPOSED RIGHT-OF-WAY
Cobb County... Expect the Best
SCALE: 1"=100'
0 50 100 200
PHASE 2
COBB COUNTY PROJECT E-4110
(UNDER CONSTRUCTION BY OTHERS)
BARRETT WALK
LUXURY APARTMENT HOMES
DICK'S SPORTING GOODS
JCPenney
COSTCO WHOLESALE
Brunswick Zone
QUALITY INN
Days Inn
WINGATE BY WYNDHAM
FUTURE
COURTYARD Marriott
Red Roof Inn
enterprise
Olive Garden
verizon
TOYS R US
THE HOME DEPOT
BARRETT PARKWAY
BARRETT LAKES BLVD
MORNING COURT
ROBERTS COURT
BOSTON AVE EXTENDED
ERNEST BARRETT PKWY
BUSBEE PKWY
I-75 / I-575
MANAGED LANES
PI No 0008256
(UNDER CONSTRUCTION)
END PHASE 3
SOUTH BARRETT RELIEVER
PI No 0013239 COBB
PI No 0011737 COBB
(CONSTRUCTED BY OTHERS)
PROPOSED
DUAL LEFT
TURN LANES
WALL #1
WALL #2
WALL #3
WALL #4
WALL #5
WALL #6
WALL #7
WALL #8
WALL #9
WALL #10
WETLAND #1
BEGIN PHASE 3
SOUTH BARRETT RELIEVER
PI No 0013239 COBB
RELOCATED
DETENTION
POND
PROPOSED
MS4 WATER
QUALITY
TREATMENT
HISTORICALLY
ELIGIBLE
RESOURCE
INTERSTATE
75
11'-0"
4'-0"
11'-8"
11'-8"
VARIES 8' TO 16'-0"
11'-8"
11'-0"
4'-0"
11'-0"
Bike Lane
Travel Lane
Travel Lane
Raised Median
Travel Lane
Travel Lane
Bike Lane
SOUTH BARRETT RELIEVER
ROBERTS COURT